

**Work Order ID 159200**

Wednesday, April 05, 2017 2:53:51 PM

**\*159200\***

Page 1

**Item ID:** D206-667-147TRN**Accept****\*N900040100\*****Setup Start****\*NS1\*****Revision ID:****Stop****\*NS2\*****Item Name:** Crosstube Assembly, Mid Fwd**Start Date:** 4/10/2017 **Start Qty:** 1.00**\*1\*****Cust Item ID:****Required Date:** 4/17/2017 **Req'd Qty:** 1.00**\*1\*****Customer:****Reference:** SCHEDULED/U**Approvals:** **Process Plan:** DAS 21 **Date:** APR 06 2017**Tooling:****Date:****Run Start****\*NR1\*****QC:** 9-89**Date:****SPC (Y/N):****Date:****Stop****\*NR2\***

| Sequence ID/<br>Work Center ID | Operation<br>Description | Set Up/<br>Run Hours | Tool ID | Tool # | Plan<br>Code | Accept<br>Qty | Reject<br>Qty | Reject<br>Number | Insp.<br>Stamp |
|--------------------------------|--------------------------|----------------------|---------|--------|--------------|---------------|---------------|------------------|----------------|
|--------------------------------|--------------------------|----------------------|---------|--------|--------------|---------------|---------------|------------------|----------------|

|                 |                     |
|-----------------|---------------------|
| <b>Draw Nbr</b> | <b>Revision Nbr</b> |
| D206-667-147    | A                   |

100

1.08

**\*100\***

Mori Seiki

Mori Seiki CNC Lathe Large

MORI SEIKI CNC LATHE LARGE

**Memo**

1.80

1-Fill tube with sand &amp; install plugs 206-147 on both ends as per Folio FB029

2-Turn first side as per Folio FB029

3-Blend transition lines only with belt sander 60 grit.

FOLIO REV: AADWG REV: A

17/5/9

DAS  
23  
9-89

110

0.00

**\*110\***

QC

Quality Control

QC2- Inspect parts off machine FAI/FAIB

**Memo**

0.00

DAS  
23  
9-89



DQA: \_\_\_\_\_ Date: \_\_\_\_\_



## WORK ORDER NON-CONFORMANCE / UPDATE

QA Closed: \_\_\_\_\_ Date: \_\_\_\_\_

Work Order update only ☐

|   |   |   |   |   |   |               |                       |                                                 |  |
|---|---|---|---|---|---|---------------|-----------------------|-------------------------------------------------|--|
| Work Order: _____<br><br>Part No. _____<br><br>NCR No. _____   |   | <b>DISPOSITION</b><br><br>Rework <input type="checkbox"/><br>Scrap <input type="checkbox"/><br>Use-as-is <input type="checkbox"/><br>Suspected Unapproved <input type="checkbox"/>   |   | <b>AGAINST DEPARTMENT/PROCESS</b><br><br><div style="display: flex; justify-content: space-between;"> <div>             Skid-tube <input type="checkbox"/><br/>             Machining <input type="checkbox"/><br/>             Thermoforming <input type="checkbox"/><br/>             Large Fab <input type="checkbox"/> </div> <div>             Cross tube <input type="checkbox"/><br/>             Small Fab <input type="checkbox"/><br/>             Finishing <input type="checkbox"/><br/>             Composite <input type="checkbox"/> </div> <div>             Water Jet <input type="checkbox"/><br/>             Prod. Eng. Coord. <input type="checkbox"/><br/>             Rec/Store/Packaging <input type="checkbox"/><br/>             Supplier <input type="checkbox"/> </div> <div>             Engineering <input type="checkbox"/><br/>             Quality <input type="checkbox"/><br/>             Other <input type="checkbox"/> </div> </div> |   |               |                       |                                                 |  |
| Date :   |   | Step #:   |   | QTY Effective :   |   |               | MRB (QSI042) Approval |                                                 |  |
| Description Work Order Deviation   |   |   |   | Disposition   |   |               |                       | Completed By                                    |  |
| <div style="position: absolute; top: 400px; left: 50px; color: blue; font-weight: bold;">             PAC<br/>ES<br/>ER-P           </div>   |   |   |   |   |   |               |                       | Lead hand / Supervisor<br>Approval Verification |  |
|   |   |   |   |   |   |               |                       | QC / QA Coordinator<br>Approval                 |  |
|   |   |   |   |   |   |               |                       |                                                 |  |
| <b>Root Cause</b>   |   | <b>FAULT CATEGORY</b>   |   |   |   |               |                       |                                                 |  |
| Environment <input type="checkbox"/><br>Design <input type="checkbox"/><br>Doc/Data <input type="checkbox"/><br>Equip/Tooling <input type="checkbox"/><br>Handling/Pre <input type="checkbox"/><br>Material <input type="checkbox"/><br>Internal Transport <input type="checkbox"/><br>Tribal Knowledge <input type="checkbox"/><br>LOA <input type="checkbox"/><br>Substation <input type="checkbox"/><br>Past Expiry Date <input type="checkbox"/><br>Misidentified <input type="checkbox"/> | No Re-verification <input type="checkbox"/><br>Operator <input type="checkbox"/><br>Offset/Setup <input type="checkbox"/><br>Supplier <input type="checkbox"/><br>Training <input type="checkbox"/><br>Use for Testing <input type="checkbox"/><br>Poor Information <input type="checkbox"/><br>Rushing <input type="checkbox"/><br>Product Improvement <input type="checkbox"/><br>Process Improvement <input type="checkbox"/><br>Manufacturing Process <input type="checkbox"/><br>Past Due <input type="checkbox"/> | Pressure/Forced <input type="checkbox"/><br>Bending <input type="checkbox"/><br>Centre Not Concentric <input type="checkbox"/><br>Cracks <input type="checkbox"/><br>Crimp/Kink/Ripple/Wave <input type="checkbox"/><br>Cuffs <input type="checkbox"/><br>Crushing <input type="checkbox"/><br>Heat Treat <input type="checkbox"/><br>Wave/Twist in Tube <input type="checkbox"/><br>Marks/Chatter <input type="checkbox"/> | Temperature/Cure <input type="checkbox"/><br>Set-up <input type="checkbox"/><br>BOM/Route <input type="checkbox"/><br>Broken/Damage/Defect <input type="checkbox"/><br>Inspection Incomplete/Unqualified <input type="checkbox"/><br>Contamination <input type="checkbox"/><br>Countersink <input type="checkbox"/><br>Cut Too Short <input type="checkbox"/><br>Instructions Incomplete/Unclear <input type="checkbox"/><br>Drill Holes <input type="checkbox"/> | Power Loss/Surge <input type="checkbox"/><br>Folio/Program <input type="checkbox"/><br>Grain <input type="checkbox"/><br>Weld <input type="checkbox"/><br>Wrong Stock Pulled <input type="checkbox"/><br>Out of Sequence <input type="checkbox"/><br>Off-set <input type="checkbox"/><br>Misabeled <input type="checkbox"/><br>Fit/Function <input type="checkbox"/><br>Misaligned/off center <input type="checkbox"/>   | Positioned Wrong <input type="checkbox"/><br>Outside Dimensions <input type="checkbox"/><br>Over/Under tolerance <input type="checkbox"/><br>Part Incorrect <input type="checkbox"/><br>Part Lost/Missing <input type="checkbox"/><br>Part Moved <input type="checkbox"/><br>Drawing <input type="checkbox"/><br>Finish <input type="checkbox"/><br>Misread <input type="checkbox"/><br>Turning Sequence <input type="checkbox"/> | OTHER : _____ |                       |                                                 |  |



**Work Order ID 159200**

Wednesday, April 05, 2017 2:53:51 PM

**\*159200\***

Page 2

**Item ID:** D206-667-147TRN**Accept****\*N900040100\*****Setup Start****\*NS1\*****Revision ID:****Stop****\*NS2\*****Item Name:** Crosstube Assembly, Mid Fwd**Start Date:** 4/10/2017 **Start Qty:** 1.00**\*1\*****Cust Item ID:****Required Date:** 4/17/2017 **Req'd Qty:** 1.00**\*1\*****Customer:****Reference:** SCHEDULED/U**Approvals:** **Process Plan:** \_\_\_\_\_ **Date:** \_\_\_\_\_ **Tooling:** \_\_\_\_\_ **Date:** \_\_\_\_\_**Run Start****\*NR1\*****QC:** \_\_\_\_\_ **Date:** \_\_\_\_\_ **SPC (Y/N):** \_\_\_\_\_ **Date:** \_\_\_\_\_**Stop****\*NR2\***

| Sequence ID/<br>Work Center ID | Operation<br>Description | Set Up/<br>Run Hours | Tool ID | Tool # | Plan<br>Code | Accept<br>Qty | Reject<br>Qty | Reject<br>Number | Insp.<br>Stamp |
|--------------------------------|--------------------------|----------------------|---------|--------|--------------|---------------|---------------|------------------|----------------|
|--------------------------------|--------------------------|----------------------|---------|--------|--------------|---------------|---------------|------------------|----------------|

120

0.00

**\*120\***

Mori Seiki

MORI SEIKI CNC LATHE LARGE

**Memo**

0.00

Mori Seiki CNC Lathe Large

1-Turn second side as per Folio FB029

2-Blend transition lines only with belt sander 60 grit.

3-Remove sand and plugs

FOLIO REV: XXDWG REV: 1

9

Ø

17/5/15

130

0.00

**\*130\***

QC

Quality Control

QC2- Inspect parts off machine FAI/FAIB

**Memo**

0.00

9

Ø

17-05-16

140

0.00

**\*140\***

QC

Quality Control

QC8- Inspect parts - second check

**Memo**

0.02

1

Ø

DAS  
47  
9-89

17-05-16

DQA: \_\_\_\_\_ Date: \_\_\_\_\_



## WORK ORDER NON-CONFORMANCE / UPDATE

QA Closed: \_\_\_\_\_ Date: \_\_\_\_\_

Work Order update only ☐

|                                                              |  |   |  |   |  |  |   |  |  |
|--------------------------------------------------------------|--|---|--|---|--|--|---|--|--|
| Work Order: _____<br><br>Part No. _____<br><br>NCR No. _____ |  | <b>DISPOSITION</b><br><br>Rework <input type="checkbox"/><br>Scrap <input type="checkbox"/><br>Use-as-is <input type="checkbox"/><br>Suspected Unapproved <input type="checkbox"/> |  | <b>AGAINST DEPARTMENT/PROCESS</b><br><br><div style="display: flex; justify-content: space-between;"> <div>             Skid-tube <input type="checkbox"/><br/>             Machining <input type="checkbox"/><br/>             Thermoforming <input type="checkbox"/><br/>             Large Fab <input type="checkbox"/> </div> <div>             Cross tube <input type="checkbox"/><br/>             Small Fab <input type="checkbox"/><br/>             Finishing <input type="checkbox"/><br/>             Composite <input type="checkbox"/> </div> <div>             Water Jet <input type="checkbox"/><br/>             Prod. Eng. Coord. <input type="checkbox"/><br/>             Rec/Store/Packaging <input type="checkbox"/><br/>             Supplier <input type="checkbox"/> </div> <div>             Engineering <input type="checkbox"/><br/>             Quality <input type="checkbox"/><br/>             Other <input type="checkbox"/> </div> </div> |  |  |   |  |  |
| Date :                                                       |  | Step #:   |  | QTY Effective :   |  |  | <b>MRB (QSI042) Approval</b><br><br>Completed By _____<br><br>Lead hand / Supervisor Approval Verification _____<br><br>QC / QA Coordinator Approval _____ |  |  |
| Description Work Order Deviation                             |  |   |  | Disposition   |  |  |   |  |  |
|                                                              |  |   |  |   |  |  |   |  |  |

| Root Cause         |                          |                       | FAULT CATEGORY           |                        |                          |                                   |                          |                       |                          |                      |
|--------------------|--------------------------|-----------------------|--------------------------|------------------------|--------------------------|-----------------------------------|--------------------------|-----------------------|--------------------------|----------------------|
| Environment        | <input type="checkbox"/> | No Re-verification    | <input type="checkbox"/> | Pressure/Forced        | <input type="checkbox"/> | Temperature/Cure                  | <input type="checkbox"/> | Power Loss/Surge      | <input type="checkbox"/> | Positioned Wrong     |
| Design             | <input type="checkbox"/> | Operator              | <input type="checkbox"/> | Bending                | <input type="checkbox"/> | Set-up                            | <input type="checkbox"/> | Folio/Program         | <input type="checkbox"/> | Outside Dimensions   |
| Doc/Data           | <input type="checkbox"/> | Offset/Setup          | <input type="checkbox"/> | Centre Not Concentric  | <input type="checkbox"/> | BOM/Route                         | <input type="checkbox"/> | Grain                 | <input type="checkbox"/> | Over/Under tolerance |
| Equip/Tooling      | <input type="checkbox"/> | Supplier              | <input type="checkbox"/> | Cracks                 | <input type="checkbox"/> | Broken/Damage/Defect              | <input type="checkbox"/> | Weld                  | <input type="checkbox"/> | Part Incorrect       |
| Handling/Pre       | <input type="checkbox"/> | Training              | <input type="checkbox"/> | Crimp/Kink/Ripple/Wave | <input type="checkbox"/> | Inspection Incomplete/Unqualified | <input type="checkbox"/> | Wrong Stock Pulled    | <input type="checkbox"/> | Part Lost/Missing    |
| Material           | <input type="checkbox"/> | Use for Testing       | <input type="checkbox"/> | Cuffs                  | <input type="checkbox"/> | Contamination                     | <input type="checkbox"/> | Out of Sequence       | <input type="checkbox"/> | Part Moved           |
| Internal Transport | <input type="checkbox"/> | Poor Information      | <input type="checkbox"/> | Crushing               | <input type="checkbox"/> | Countersink                       | <input type="checkbox"/> | Off-set               | <input type="checkbox"/> | Drawing              |
| Tribal Knowledge   | <input type="checkbox"/> | Rushing               | <input type="checkbox"/> | Heat Treat             | <input type="checkbox"/> | Cut Too Short                     | <input type="checkbox"/> | Mislabeled            | <input type="checkbox"/> | Finish               |
| LOA                | <input type="checkbox"/> | Product Improvement   | <input type="checkbox"/> | Wave/Twist in Tube     | <input type="checkbox"/> | Instructions Incomplete/Unclear   | <input type="checkbox"/> | Fit/Function          | <input type="checkbox"/> | Misread              |
| Substation         | <input type="checkbox"/> | Process Improvement   | <input type="checkbox"/> | Marks/Chatter          | <input type="checkbox"/> | Drill Holes                       | <input type="checkbox"/> | Misaligned/off center | <input type="checkbox"/> | Turning Sequence     |
| Past Expiry Date   | <input type="checkbox"/> | Manufacturing Process | OTHER : _____            |                        |                          |                                   |                          |                       |                          |                      |
| Misidentified      | <input type="checkbox"/> | Past Due              |                          |                        |                          |                                   |                          |                       |                          |                      |

**Work Order ID 159200**

Wednesday, April 05, 2017 2:53:51 PM

**\*159200\***

Page 3

**Item ID:** D206-667-147TRN**Accept****\*N900040100\*****Setup Start****\*NS1\*****Revision ID:****Stop****\*NS2\*****Item Name:** Crosstube Assembly, Mid Fwd**Start Date:** 4/10/2017 **Start Qty:** 1.00**\*1\*****Cust Item ID:****Required Date:** 4/17/2017 **Req'd Qty:** 1.00**\*1\*****Customer:****Reference:** SCHEDULED/U**Approvals:** **Process Plan:** \_\_\_\_\_ **Date:** \_\_\_\_\_ **Tooling:** \_\_\_\_\_ **Date:** \_\_\_\_\_**Run Start****\*NR1\*****QC:** \_\_\_\_\_ **Date:** \_\_\_\_\_ **SPC (Y/N):** \_\_\_\_\_ **Date:** \_\_\_\_\_**Stop****\*NR2\***

| Sequence ID/<br>Work Center ID | Operation<br>Description                                             | Set Up/<br>Run Hours | Tool ID | Tool # | Plan<br>Code | Accept<br>Qty | Reject<br>Qty | Reject<br>Number | Insp.<br>Stamp |
|--------------------------------|----------------------------------------------------------------------|----------------------|---------|--------|--------------|---------------|---------------|------------------|----------------|
| 145                            |                                                                      | 0.00                 |         |        |              | 1             | 0             |                  | JW             |
| <b>*145*</b>                   |                                                                      |                      |         |        |              |               |               |                  |                |
| Crosstubes                     | <b>Memo</b>                                                          | 0.27                 |         |        |              |               |               |                  |                |
| Crosstubes                     | GRIND ONLY TRANSITION LINES SMOOTH LONGITUDE WAY.                    |                      |         |        |              |               |               | 17-05-29         |                |
| 150                            |                                                                      | 0.00                 |         |        |              | 1             | 0             |                  | JW             |
| <b>*150*</b>                   |                                                                      |                      |         |        |              |               |               |                  |                |
| HandFXtube                     | <b>Memo</b>                                                          | 2.60                 |         |        |              |               |               |                  |                |
| Hand Finishing Crosstubes      | 1- PRESSURE WASH X-TUBE INSIDE AND OUT                               |                      |         |        |              |               |               |                  |                |
|                                | 2- ALODINE AND ACID ETCH X-TUBE INSIDE AND OUT. USE RED SCOTCH BRITE |                      |         |        |              |               |               |                  | 17-05-29       |
| 160                            | QC7-Inspect Chemical Conversion Coat                                 | 0.00                 |         |        |              |               |               |                  |                |
| <b>*160*</b>                   |                                                                      |                      |         |        |              |               |               |                  |                |
| QC                             | <b>Memo</b>                                                          | 0.02                 |         |        |              |               |               |                  |                |
| Quality Control                |                                                                      |                      |         |        |              |               |               |                  |                |

DAS  
37  
8-89

17-05-29



DQA: \_\_\_\_\_ Date: \_\_\_\_\_



## WORK ORDER NON-CONFORMANCE / UPDATE

QA Closed: \_\_\_\_\_ Date: \_\_\_\_\_

Work Order update only ☐

|   |   |   |  |                                              |  |
|---|---|---|--|----------------------------------------------|--|
| Work Order: _____<br><br>Part No. _____<br><br>NCR No. _____   | <b>DISPOSITION</b><br><br>Rework <input type="checkbox"/><br>Scrap <input type="checkbox"/><br>Use-as-is <input type="checkbox"/><br>Suspected Unapproved <input type="checkbox"/> | <b>AGAINST DEPARTMENT/PROCESS</b><br><br><div style="display: flex; justify-content: space-between;"> <div>           Skid-tube <input type="checkbox"/><br/>           Machining <input type="checkbox"/><br/>           Thermoforming <input type="checkbox"/><br/>           Large Fab <input type="checkbox"/> </div> <div>           Cross tube <input type="checkbox"/><br/>           Small Fab <input type="checkbox"/><br/>           Finishing <input type="checkbox"/><br/>           Composite <input type="checkbox"/> </div> <div>           Water Jet <input type="checkbox"/><br/>           Prod. Eng. Coord. <input type="checkbox"/><br/>           Rec/Store/Packaging <input type="checkbox"/><br/>           Supplier <input type="checkbox"/> </div> <div>           Engineering <input type="checkbox"/><br/>           Quality <input type="checkbox"/><br/>           Other <input type="checkbox"/> </div> </div>   |  |                                              |  |
| Date : _____   | Step #: _____   | QTY Effective : _____   |  | MRB (QSI042) Approval                        |  |
| Description Work Order Deviation   |   | Disposition   |  | Completed By                                 |  |
|   |   |   |  | Lead hand / Supervisor Approval Verification |  |
|   |   |   |  | QC / QA Coordinator Approval                 |  |
|   |   |   |  |                                              |  |
| <b>Root Cause</b><br><div style="display: flex; justify-content: space-between;"> <div>           Environment <input type="checkbox"/><br/>           Design <input type="checkbox"/><br/>           Doc/Data <input type="checkbox"/><br/>           Equip/Tooling <input type="checkbox"/><br/>           Handling/Pre <input type="checkbox"/><br/>           Material <input type="checkbox"/><br/>           Internal Transport <input type="checkbox"/><br/>           Tribal Knowledge <input type="checkbox"/><br/>           LOA <input type="checkbox"/><br/>           Substation <input type="checkbox"/><br/>           Past Expiry Date <input type="checkbox"/><br/>           Misidentified <input type="checkbox"/> </div> <div>           No Re-verification <input type="checkbox"/><br/>           Operator <input type="checkbox"/><br/>           Offset/Setup <input type="checkbox"/><br/>           Supplier <input type="checkbox"/><br/>           Training <input type="checkbox"/><br/>           Use for Testing <input type="checkbox"/><br/>           Poor Information <input type="checkbox"/><br/>           Rushing <input type="checkbox"/><br/>           Product Improvement <input type="checkbox"/><br/>           Process Improvement <input type="checkbox"/><br/>           Manufacturing Process <input type="checkbox"/><br/>           Past Due <input type="checkbox"/> </div> </div> |   | <b>FAULT CATEGORY</b><br><div style="display: flex; justify-content: space-between;"> <div>           Pressure/Forced <input type="checkbox"/><br/>           Bending <input type="checkbox"/><br/>           Centre Not Concentric <input type="checkbox"/><br/>           Cracks <input type="checkbox"/><br/>           Crimp/Kink/Ripple/Wave <input type="checkbox"/><br/>           Cuffs <input type="checkbox"/><br/>           Crushing <input type="checkbox"/><br/>           Heat Treat <input type="checkbox"/><br/>           Wave/Twist in Tube <input type="checkbox"/><br/>           Marks/Chatter <input type="checkbox"/> </div> <div>           Temperature/Cure <input type="checkbox"/><br/>           Set-up <input type="checkbox"/><br/>           BOM/Route <input type="checkbox"/><br/>           Broken/Damage/Defect <input type="checkbox"/><br/>           Inspection Incomplete/Unqualified <input type="checkbox"/><br/>           Contamination <input type="checkbox"/><br/>           Countersink <input type="checkbox"/><br/>           Cut Too Short <input type="checkbox"/><br/>           Instructions Incomplete/Unclear <input type="checkbox"/><br/>           Drill Holes <input type="checkbox"/> </div> <div>           Power Loss/Surge <input type="checkbox"/><br/>           Folio/Program <input type="checkbox"/><br/>           Grain <input type="checkbox"/><br/>           Weld <input type="checkbox"/><br/>           Wrong Stock Pulled <input type="checkbox"/><br/>           Out of Sequence <input type="checkbox"/><br/>           Off-set <input type="checkbox"/><br/>           Misabeled <input type="checkbox"/><br/>           Fit/Function <input type="checkbox"/><br/>           Misaligned/off center <input type="checkbox"/> </div> <div>           Positioned Wrong <input type="checkbox"/><br/>           Outside Dimensions <input type="checkbox"/><br/>           Over/Under tolerance <input type="checkbox"/><br/>           Part Incorrect <input type="checkbox"/><br/>           Part Lost/Missing <input type="checkbox"/><br/>           Part Moved <input type="checkbox"/><br/>           Drawing <input type="checkbox"/><br/>           Finish <input type="checkbox"/><br/>           Misread <input type="checkbox"/><br/>           Turning Sequence <input type="checkbox"/> </div> </div> |  |                                              |  |
| OTHER : _____   |   |   |  |                                              |  |

**Work Order ID 159200**

Wednesday, April 05, 2017 2:53:51 PM

**\*159200\***

Page 4

**Item ID:** D206-667-147TRN**Accept****\*N900040100\*****Setup Start****\*NS1\*****Revision ID:****Stop****\*NS2\*****Item Name:** Crosstube Assembly, Mid Fwd**Start Date:** 4/10/2017 **Start Qty:** 1.00**\*1\*****Cust Item ID:****Required Date:** 4/17/2017 **Req'd Qty:** 1.00**\*1\*****Customer:****Reference:** SCHEDULED/U**Approvals:****Process Plan:** \_\_\_\_\_**Date:** \_\_\_\_\_**Tooling:** \_\_\_\_\_**Date:** \_\_\_\_\_**Run Start****\*NR1\*****QC:** \_\_\_\_\_**Date:** \_\_\_\_\_**SPC (Y/N):** \_\_\_\_\_**Date:** \_\_\_\_\_**Stop****\*NR2\*****Sequence ID/  
Work Center ID****Operation  
Description****Set Up/  
Run Hours****Tool ID****Tool #****Plan  
Code****Accept  
Qty****Reject  
Qty****Reject  
Number****Insp.  
Stamp**

170

**\*170\***

Packaging

Packaging

**Memo**

0.00

0.00

Packaging

LOCATION : LG014

180

**\*180\***

QC

Quality Control

QC21- Final Inspection - Work Order Release

**Memo**

0.00

0.10

1 0 JW  
17-05-29

17/5/30 J

DAS  
21  
9-89

MAY 29 2017

DQA: \_\_\_\_\_ Date: \_\_\_\_\_



## WORK ORDER NON-CONFORMANCE / UPDATE

QA Closed: \_\_\_\_\_ Date: \_\_\_\_\_

Work Order update only ☐

|   |   |   |  |                                              |  |
|---|---|---|--|----------------------------------------------|--|
| Work Order: _____<br><br>Part No. _____<br><br>NCR No. _____   | <b>DISPOSITION</b><br><br>Rework <input type="checkbox"/><br>Scrap <input type="checkbox"/><br>Use-as-is <input type="checkbox"/><br>Suspected Unapproved <input type="checkbox"/>   | <b>AGAINST DEPARTMENT/PROCESS</b><br><br><div style="display: flex; justify-content: space-between;"> <div>             Skid-tube <input type="checkbox"/><br/>             Machining <input type="checkbox"/><br/>             Thermoforming <input type="checkbox"/><br/>             Large Fab <input type="checkbox"/> </div> <div>             Cross tube <input type="checkbox"/><br/>             Small Fab <input type="checkbox"/><br/>             Finishing <input type="checkbox"/><br/>             Composite <input type="checkbox"/> </div> <div>             Water Jet <input type="checkbox"/><br/>             Prod. Eng. Coord. <input type="checkbox"/><br/>             Rec/Store/Packaging <input type="checkbox"/><br/>             Supplier <input type="checkbox"/> </div> <div>             Engineering <input type="checkbox"/><br/>             Quality <input type="checkbox"/><br/>             Other <input type="checkbox"/> </div> </div>   |  |                                              |  |
| Date : _____   | Step #: _____   | QTY Effective : _____   |  | MRB (QSI042) Approval                        |  |
| Description Work Order Deviation   |   | Disposition   |  | Completed By                                 |  |
|   |   |   |  | Lead hand / Supervisor Approval Verification |  |
|   |   |   |  | QC / QA Coordinator Approval                 |  |
|   |   |   |  |                                              |  |
| Root Cause   |   | FAULT CATEGORY   |  |                                              |  |
| <div style="display: flex;"> <div style="flex: 1;">           Environment <input type="checkbox"/><br/>           Design <input type="checkbox"/><br/>           Doc/Data <input type="checkbox"/><br/>           Equip/Tooling <input type="checkbox"/><br/>           Handling/Pre <input type="checkbox"/><br/>           Material <input type="checkbox"/><br/>           Internal Transport <input type="checkbox"/><br/>           Tribal Knowledge <input type="checkbox"/><br/>           LOA <input type="checkbox"/><br/>           Substation <input type="checkbox"/><br/>           Past Expiry Date <input type="checkbox"/><br/>           Misidentified <input type="checkbox"/> </div> <div style="flex: 1;">           No Re-verification <input type="checkbox"/><br/>           Operator <input type="checkbox"/><br/>           Offset/Setup <input type="checkbox"/><br/>           Supplier <input type="checkbox"/><br/>           Training <input type="checkbox"/><br/>           Use for Testing <input type="checkbox"/><br/>           Poor Information <input type="checkbox"/><br/>           Rushing <input type="checkbox"/><br/>           Product Improvement <input type="checkbox"/><br/>           Process Improvement <input type="checkbox"/><br/>           Manufacturing Process <input type="checkbox"/><br/>           Past Due <input type="checkbox"/> </div> </div> | <div style="display: flex;"> <div style="flex: 1;">           Pressure/Forced <input type="checkbox"/><br/>           Bending <input type="checkbox"/><br/>           Centre Not Concentric <input type="checkbox"/><br/>           Cracks <input type="checkbox"/><br/>           Crimp/Kink/Ripple/Wave <input type="checkbox"/><br/>           Cuffs <input type="checkbox"/><br/>           Crushing <input type="checkbox"/><br/>           Heat Treat <input type="checkbox"/><br/>           Wave/Twist in Tube <input type="checkbox"/><br/>           Marks/Chatter <input type="checkbox"/> </div> <div style="flex: 1;">           Temperature/Cure <input type="checkbox"/><br/>           Set-up <input type="checkbox"/><br/>           BOM/Route <input type="checkbox"/><br/>           Broken/Damage/Defect <input type="checkbox"/><br/>           Inspection Incomplete/Unqualified <input type="checkbox"/><br/>           Contamination <input type="checkbox"/><br/>           Countersink <input type="checkbox"/><br/>           Cut Too Short <input type="checkbox"/><br/>           Instructions Incomplete/Unclear <input type="checkbox"/><br/>           Drill Holes <input type="checkbox"/> </div> </div> | <div style="display: flex;"> <div style="flex: 1;">           Power Loss/Surge <input type="checkbox"/><br/>           Folio/Program <input type="checkbox"/><br/>           Grain <input type="checkbox"/><br/>           Weld <input type="checkbox"/><br/>           Wrong Stock Pulled <input type="checkbox"/><br/>           Out of Sequence <input type="checkbox"/><br/>           Off-set <input type="checkbox"/><br/>           Misabeled <input type="checkbox"/><br/>           Fit/Function <input type="checkbox"/><br/>           Misaligned/off center <input type="checkbox"/> </div> <div style="flex: 1;">           Positioned Wrong <input type="checkbox"/><br/>           Outside Dimensions <input type="checkbox"/><br/>           Over/Under tolerance <input type="checkbox"/><br/>           Part Incorrect <input type="checkbox"/><br/>           Part Lost/Missing <input type="checkbox"/><br/>           Part Moved <input type="checkbox"/><br/>           Drawing <input type="checkbox"/><br/>           Finish <input type="checkbox"/><br/>           Misread <input type="checkbox"/><br/>           Turning Sequence <input type="checkbox"/> </div> </div> |  | OTHER : <input type="checkbox"/>             |  |



# Picklist Print

Wednesday, April 05, 2017 2:53:50 PM

Page 1

Work Order ID: 159200

**\*159200\***

Parent Item: D206-667-147TRN

**\*D206-667-147TRN\***

Parent Item Name: Crosstube Assembly, Mid Fwd

Start Date: 4/10/2017

Required Date: 4/17/2017

Start Qty: 1.00

Required Qty: 1.00

Comments: IPP rev:A 11.01.06 new issue DD verf:EC

| Component Item ID/<br>Item Name | Replacement<br>Item ID | Mfg/<br>Purch | Bin<br>Item | Primary<br>Location | Last<br>Location | Route<br>Seq ID | Unit of<br>Measure | Qty on<br>Hand | Qty per Kit | Total<br>Qty | Qty<br>Issued | Date<br>Issued | Status |
|---------------------------------|------------------------|---------------|-------------|---------------------|------------------|-----------------|--------------------|----------------|-------------|--------------|---------------|----------------|--------|
| D6002-115                       |                        | Manufactured  | No          |                     |                  | 100             | Each               | 70.0000        | 1           | 1            |               |                |        |

**\*D6002-115\***

**\*\***

Crosstube Material

Location

Loc Qty

Loc Code

HALL

60

107867

60

LG003

10

69794

10

1

17/5/9

68-6  
32  
SVC

DQA: \_\_\_\_\_ Date: \_\_\_\_\_



## WORK ORDER NON-CONFORMANCE / UPDATE

QA Closed: \_\_\_\_\_ Date: \_\_\_\_\_

Work Order update only ☐

|   |   |   |  |                                                 |  |
|---|---|---|--|-------------------------------------------------|--|
| Work Order: _____<br><br>Part No. _____<br><br>NCR No. _____   | <b>DISPOSITION</b><br><br>Rework <input type="checkbox"/><br>Scrap <input type="checkbox"/><br>Use-as-is <input type="checkbox"/><br>Suspected Unapproved <input type="checkbox"/> | <b>AGAINST DEPARTMENT/PROCESS</b><br><br><div style="display: flex; justify-content: space-between;"> <div>             Skid-tube <input type="checkbox"/><br/>             Machining <input type="checkbox"/><br/>             Thermoforming <input type="checkbox"/><br/>             Large Fab <input type="checkbox"/> </div> <div>             Cross tube <input type="checkbox"/><br/>             Small Fab <input type="checkbox"/><br/>             Finishing <input type="checkbox"/><br/>             Composite <input type="checkbox"/> </div> <div>             Water Jet <input type="checkbox"/><br/>             Prod. Eng. Coord. <input type="checkbox"/><br/>             Rec/Store/Packaging <input type="checkbox"/><br/>             Supplier <input type="checkbox"/> </div> <div>             Engineering <input type="checkbox"/><br/>             Quality <input type="checkbox"/><br/>             Other <input type="checkbox"/> </div> </div>   |  |                                                 |  |
| Date : _____   | Step #: _____   | QTY Effective : _____   |  | MRB (QSI042) Approval                           |  |
| Description Work Order Deviation   |   | Disposition   |  | Completed By                                    |  |
| <div style="position: absolute; top: 10px; left: 10px; color: lightblue; opacity: 0.5;">             10<br/>11<br/>12           </div>   |   |   |  | Lead hand / Supervisor<br>Approval Verification |  |
|   |   |   |  | QC / QA Coordinator<br>Approval                 |  |
|   |   |   |  |                                                 |  |
| <b>Root Cause</b><br><div style="display: flex;"> <div style="flex: 1;">             Environment <input type="checkbox"/><br/>             Design <input type="checkbox"/><br/>             Doc/Data <input type="checkbox"/><br/>             Equip/Tooling <input type="checkbox"/><br/>             Handling/Pre <input type="checkbox"/><br/>             Material <input type="checkbox"/><br/>             Internal Transport <input type="checkbox"/><br/>             Tribal Knowledge <input type="checkbox"/><br/>             LOA <input type="checkbox"/><br/>             Substation <input type="checkbox"/><br/>             Past Expiry Date <input type="checkbox"/><br/>             Misidentified <input type="checkbox"/> </div> <div style="flex: 1;">             No Re-verification <input type="checkbox"/><br/>             Operator <input type="checkbox"/><br/>             Offset/Setup <input type="checkbox"/><br/>             Supplier <input type="checkbox"/><br/>             Training <input type="checkbox"/><br/>             Use for Testing <input type="checkbox"/><br/>             Poor Information <input type="checkbox"/><br/>             Rushing <input type="checkbox"/><br/>             Product Improvement <input type="checkbox"/><br/>             Process Improvement <input type="checkbox"/><br/>             Manufacturing Process <input type="checkbox"/><br/>             Past Due <input type="checkbox"/> </div> </div> |   | <b>FAULT CATEGORY</b><br><div style="display: flex;"> <div style="flex: 1;">             Pressure/Forced <input type="checkbox"/><br/>             Bending <input type="checkbox"/><br/>             Centre Not Concentric <input type="checkbox"/><br/>             Cracks <input type="checkbox"/><br/>             Crimp/Kink/Ripple/Wave <input type="checkbox"/><br/>             Cuffs <input type="checkbox"/><br/>             Crushing <input type="checkbox"/><br/>             Heat Treat <input type="checkbox"/><br/>             Wave/Twist in Tube <input type="checkbox"/><br/>             Marks/Chatter <input type="checkbox"/> </div> <div style="flex: 1;">             Temperature/Cure <input type="checkbox"/><br/>             Set-up <input type="checkbox"/><br/>             BOM/Route <input type="checkbox"/><br/>             Broken/Damage/Defect <input type="checkbox"/><br/>             Inspection Incomplete/Unqualified <input type="checkbox"/><br/>             Contamination <input type="checkbox"/><br/>             Countersink <input type="checkbox"/><br/>             Cut Too Short <input type="checkbox"/><br/>             Instructions Incomplete/Unclear <input type="checkbox"/><br/>             Drill Holes <input type="checkbox"/> </div> <div style="flex: 1;">             Power Loss/Surge <input type="checkbox"/><br/>             Folio/Program <input type="checkbox"/><br/>             Grain <input type="checkbox"/><br/>             Weld <input type="checkbox"/><br/>             Wrong Stock Pulled <input type="checkbox"/><br/>             Out of Sequence <input type="checkbox"/><br/>             Off-set <input type="checkbox"/><br/>             Misabeled <input type="checkbox"/><br/>             Fit/Function <input type="checkbox"/><br/>             Misaligned/off center <input type="checkbox"/> </div> <div style="flex: 1;">             Positioned Wrong <input type="checkbox"/><br/>             Outside Dimensions <input type="checkbox"/><br/>             Over/Under tolerance <input type="checkbox"/><br/>             Part Incorrect <input type="checkbox"/><br/>             Part Lost/Missing <input type="checkbox"/><br/>             Part Moved <input type="checkbox"/><br/>             Drawing <input type="checkbox"/><br/>             Finish <input type="checkbox"/><br/>             Misread <input type="checkbox"/><br/>             Turning Sequence <input type="checkbox"/> </div> </div> |  |                                                 |  |
| OTHER : <input type="checkbox"/>   |   |   |  |                                                 |  |

|                                                   |                     |                     |
|---------------------------------------------------|---------------------|---------------------|
| <b>DART AEROSPACE LTD</b>                         | <b>Work Order:</b>  | <b>159208</b>       |
| <b>Description:</b> Crosstube Assembly, Mid Fwd   | <b>Part Number:</b> | <b>D206-667-147</b> |
| <b>Inspection Dwg:</b> D206-667-147 <b>Rev:</b> A |                     | <b>Page 1 of 2</b>  |


### FIRST ARTICLE INSPECTION CHECKLIST

|        | Inspection Sheet<br>Drawing Dimension | Tolerance     | Actual<br>Dimension | Accept | Reject | Method of<br>Inspection | Comments |
|--------|---------------------------------------|---------------|---------------------|--------|--------|-------------------------|----------|
| SIDE A | 2.240                                 | +0.005/-0.000 | 2.244               | ✓      |        | ↑                       |          |
|        | 1.984                                 | +0.005/-0.000 | 1.988               | ✓      |        |                         |          |
|        | 2.019                                 | +0.005/-0.000 | 2.023               | ✓      |        |                         |          |
|        | 2.058                                 | +0.005/-0.000 | 2.063               | ✓      |        |                         |          |
|        | 2.097                                 | +0.005/-0.000 | 2.101               | ✓      |        |                         |          |
|        | 2.136                                 | +0.005/-0.000 | 2.140               | ✓      |        |                         |          |
|        | 2.176                                 | +0.005/-0.000 | 2.180               | ✓      |        |                         |          |
|        |                                       |               |                     |        |        |                         |          |
|        | 0.125                                 | +/-0.010      | 0.125               | ✓      |        | Vernier                 |          |
|        | R0.063                                | +/-0.010      | R0.063              | ✓      |        | RG                      |          |
|        | R2.00                                 | +/-0.010      | R2.00               | ✓      |        | RG                      |          |
|        | R0.063                                | +/-0.010      | R0.063              | ✓      |        | RG                      |          |
|        | 4.438                                 | +/-0.030      | 4.438               | ✓      |        | Tape                    |          |
|        |                                       |               |                     |        |        |                         |          |
| SIDE B | 2.240                                 | +0.005/-0.000 | 2.244               | ✓      |        | ↑                       |          |
|        | 1.984                                 | +0.005/-0.000 | 1.987               | ✓      |        |                         |          |
|        | 2.019                                 | +0.005/-0.000 | 2.023               | ✓      |        |                         |          |
|        | 2.058                                 | +0.005/-0.000 | 2.063               | ✓      |        |                         |          |
|        | 2.097                                 | +0.005/-0.000 | 2.101               | ✓      |        |                         |          |
|        | 2.136                                 | +0.005/-0.000 | 2.138               | ✓      |        |                         |          |
|        | 2.176                                 | +0.005/-0.000 | 2.180               | ✓      |        |                         |          |
|        |                                       |               |                     |        |        |                         |          |
|        | 0.125                                 | +/-0.010      | 0.125               | ✓      |        | Vernier                 |          |
|        | R0.063                                | +/-0.010      | R0.063              | ✓      |        | RG                      |          |
|        | R2.00                                 | +/-0.010      | R2.00               | ✓      |        | RG                      |          |
|        | R0.063                                | +/-0.010      | R0.063              | ✓      |        | RG                      |          |
|        | 4.438                                 | +/-0.030      | 4.438               | ✓      |        | Tape                    |          |
|        |                                       |               |                     |        |        |                         |          |
|        |                                       |               |                     |        |        |                         |          |
|        | 99.84                                 | +/-0.020      | 99.82               | ✓      |        | Tape                    |          |



|                                                 |                     |              |
|-------------------------------------------------|---------------------|--------------|
| <b>DART AEROSPACE LTD</b>                       | <b>Work Order:</b>  | 159200       |
| <b>Description:</b> Crosstube Assembly, Mid Fwd | <b>Part Number:</b> | D206-667-147 |
| <b>Inspection Dwg:</b> D206-667-147 Rev: A      |                     | Page 2 of 2  |

### WALL THICKNESS MEASUREMENT

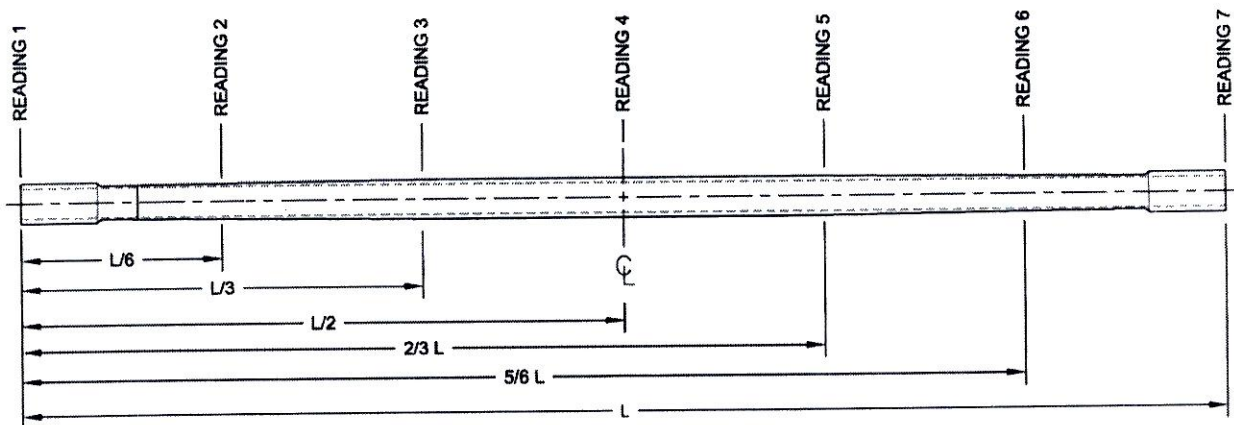

| Location              | WALL THICKNESS MEASUREMENT (IN) |     |     |     | Deviation<br>$\Delta w$<br>(max-min) | TOLERANCE |
|-----------------------|---------------------------------|-----|-----|-----|--------------------------------------|-----------|
|                       | w1                              | w2  | w3  | w4  |                                      |           |
| READING 1<br>L= 0"    | 243                             | 256 | 269 | 263 | 0.026                                | 0.035"    |
| READING 2<br>L= 16.64 | 165                             | 171 | 183 | 178 | 0.018                                |           |
| READING 3<br>L= 33.28 | 243                             | 252 | 265 | 260 | 0.022                                |           |
| READING 4<br>L= 49.92 | 248                             | 261 | 271 | 262 | 0.013                                |           |
| READING 5<br>L= 66.56 | 240                             | 255 | 265 | 253 | 0.015                                |           |
| READING 6<br>L= 83.2  | 169                             | 174 | 186 | 175 | 0.017                                |           |
| READING 7<br>L= 99.84 | 249                             | 252 | 271 | 262 | 0.012                                |           |

#### Calibration Result

Actual Block Thickness: 100-250

Sitescan 250 Measured Thickness: 100-250

|                                 |                                |                              |
|---------------------------------|--------------------------------|------------------------------|
| <b>Measured by:</b> DAS 23 9-89 | <b>Audited by:</b> DAS 47 9-89 | <b>Preliminary Approval:</b> |
| <b>Date:</b> 17/5/10            | <b>Date:</b> 17-05-16          | <b>Date:</b>                 |

| Rev | Date     | Change                    | Revised by | Approved |
|-----|----------|---------------------------|------------|----------|
| B   | 11.06.21 | New Issue                 | KJ         |          |
| C   | 12.06.04 | Wall thickness form added | KJ         |          |

| Item | Qty<br>-147 | Part Number    | Description   |
|------|-------------|----------------|---|
| 1    | X           | D206-667-147   | CROSSTUBE ASSEMBLY (206L MID FWD)                                                                              |
| 2    | 1           | D6002-115      | CROSSTUBE   |
| 3    | 2           | D2873-043      | NUT PLATE   |
| 4    | 2           | D2873-045      | NUT PLATE   |
| 5    | 2           | D2891-1        | SUPPORT   |
| 6    | 4           | D3595-063-395  | RUBBER CUSHION                                                                                                 |
| 7    | 4           | MS21920-20     | CLAMP (OR MS21920-21)                                                                                          |
| 8    | 14          | MS20601AD4W8   | RIVET (OR NAS9302B-4-8)                                                                                        |
| 9    | A/R         | MAGNOBOND 6398 | ROCKWELL SPECIFICATION RBO-120-023<br>ADHESIVE (TEXTRON/BELL SPEC. 299-<br>947-100, TYPE II, CLASS 2 ADHESIVE) |

# GENERAL NOTES:

- 1) MATERIAL: MANUFACTURED FROM D6002-115  
FINISHED LENGTH = 99.84±0.020
- 2) FINISH: CHEMICAL CONVERSION COAT PER DART QSI 005 4.1  
PRIME INSIDE AND OUTSIDE PER DART QSI 005 4.2  
PAINT OUTSIDE PER DART QSI 005 4.2
- 3) TOLERANCES ARE PER DART QSI 018 UNLESS OTHERWISE NOTED.
- 4) UNITS: INCHES UNLESS OTHERWISE NOTED.
- 5) BREAK SHARP EDGES: 0.005 TO 0.010 MAX.
- 6) IDENTIFICATION: SCRIBE DART PART NUMBER "D206-667-147" AND BATCH NUMBER ON  
INSIDE OF CUFF PER DART QSI 044 6.4 (VIBRATING STYLUS).
- 7) WEIGHT: 15.0 lbs (-507 = 12.84)
- 8) PART IS SYMMETRIC ABOUT CENTERLINE.
- 9) RUN CUTTER OFF PART WHERE INDICATED. BLEND OUT EDGE LONGITUDINALLY,  
TRANSITION SHOULD BE SMOOTH.
- 10) BEND PROGRESSIVELY WITH A MINIMUM OF 10 PASSES. MAXIMUM TUBE FLATTENING DUE  
TO BENDING IS 6% BASED ON O.D.
- 11) LIQUID PENETRANT INSPECT OUTSIDE SURFACE OF CROSSTUBE PER QSI 038.
- 12) INSTALL D2891-1 SUPPORT USING 0.03" TO 0.06" THICK LAYER OF MAGNOBOND 6398 PER QSI  
015. LET CURE FOR 12 HOURS AFTER INSTALLATION AND PRIOR TO PACKAGING.
- 13) INSTALL MS21920-20 CLAMPS (OR -21) WITH D3595-063-395 RUBBER CUSHIONS TO SECURE  
THE D2891-1 SUPPORT ON TOP SIDE OF THE CROSSTUBE. ENSURE CLAMP MECHANISMS  
ARE LOCATED ON CROSSTUBE SUPPORTS.
- 14) EXTREME CARE MUST BE TAKEN TO PROTECT THE OUTSIDE SURFACE OF THE TUBE. THE  
OUTSIDE SURFACE MUST BE SMOOTH AND FREE FROM SURFACE DEFECTS SUCH AS  
SCRATCHES, NICKS, OR DENTS. DEFECTS UP TO 0.005" MAY BE BLENDED OUT  
LONGITUDINALLY. CIRCUMFERENTIAL GRIND MARKS ARE UNACCEPTABLE.
- 15) TORQUE CLAMPS 80 TO 100 IN-LB. ENSURE AT LEAST 1.5 THREADS ARE SHOWING IN  
SAFETY AND THAT NUT HAS NOT BOTTOMED-OUT AFTER TORQUING.

SHOP COPY  
RETURN TO  
ENGINEERING  
UNCONTROLLED COPY  
SUBJECT TO AMENDMENT  
WITHOUT NOTICE  
WORK ORDER

NO. 159200405  
170405

DEO ATTACHED

EW #K-65  
11.07.28

UNDER REVIEW


RELEASED  
2011-05-23  
JN

|            |             |    |          |
|------------|-------------|----|----------|
| A          | NEW ISSUE   | CP | 10.11.23 |
| REV.       | DESCRIPTION | BY | DATE     |
| DESIGN     |             |    |          |
| DRAWN      |             |    |          |
| CHECKED    |             |    |          |
| MFG. APPR. |             |    |          |
| APPROVED   |             |    |          |
| DE APPR.   |             |    |          |
| DATE       | 10.12.23    |    |          |

|                                                   |                        |
|---------------------------------------------------|------------------------|
| DART AEROSPACE LTD<br>HAWKESBURY, ONTARIO, CANADA |                        |
| DRAWING NO.<br>D206-667-147                       | REV. A<br>SHEET 1 OF 4 |
| TITLE<br>CROSSTUBE ASSY (206L MID FWD)            | SCALE<br>NTS           |

COPYRIGHT © 2010 BY DART AEROSPACE LTD  
THIS DOCUMENT IS PRIVATE AND CONFIDENTIAL AND IS SUPPLIED ON THE EXPRESS CONDITION THAT IT IS  
NOT TO BE USED FOR ANY PURPOSE OR COPIED OR COMMUNICATED TO ANY OTHER PERSON WITHOUT  
WRITTEN PERMISSION FROM DART AEROSPACE LTD.




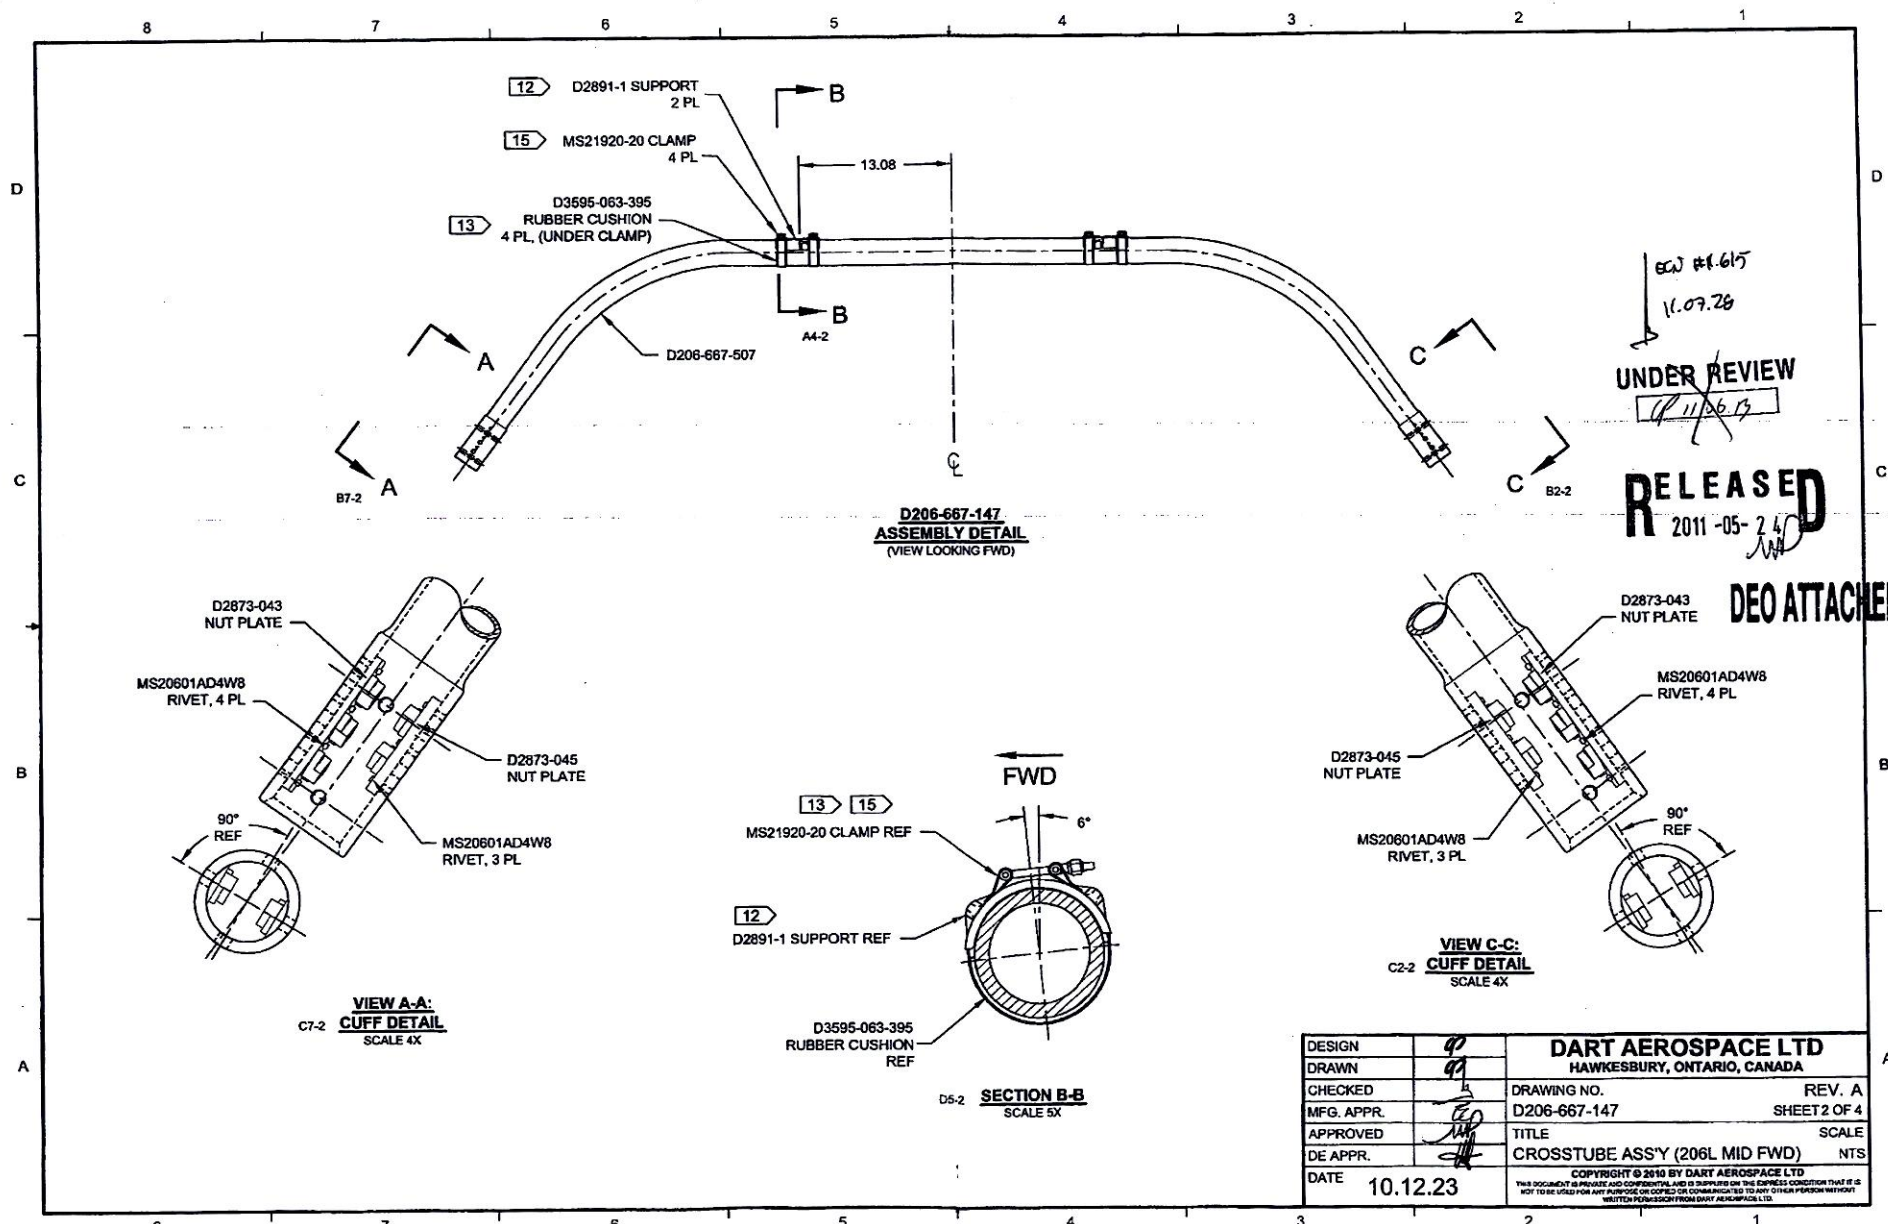

|            |          |   |              |
|------------|----------|---|--------------|
| DESIGN     | 99       | DART AEROSPACE LTD   |              |
| DRAWN      | 99       | HAWKESBURY, ONTARIO, CANADA   |              |
| CHECKED    |          | DRAWING NO.   | REV. A       |
| MFG. APPR. |          | D206-667-147   | SHEET 2 OF 4 |
| APPROVED   |          | TITLE   | SCALE        |
| DE APPR.   |          | CROSSTUBE ASS'Y (206L MID FWD)   | NTS          |
| DATE       | 10.12.23 | COPYRIGHT © 2010 BY DART AEROSPACE LTD<br>THIS DOCUMENT IS PRIVATE AND CONFIDENTIAL AND IS SUPPLIED ON THE EXPRESS CONDITION THAT IT IS NOT TO BE USED FOR ANY PURPOSE OR COPIED OR COMMUNICATED TO ANY OTHER PERSON WITHOUT WRITTEN PERMISSION FROM DART AEROSPACE LTD. |              |



8 7 6 5 4 3 2 1

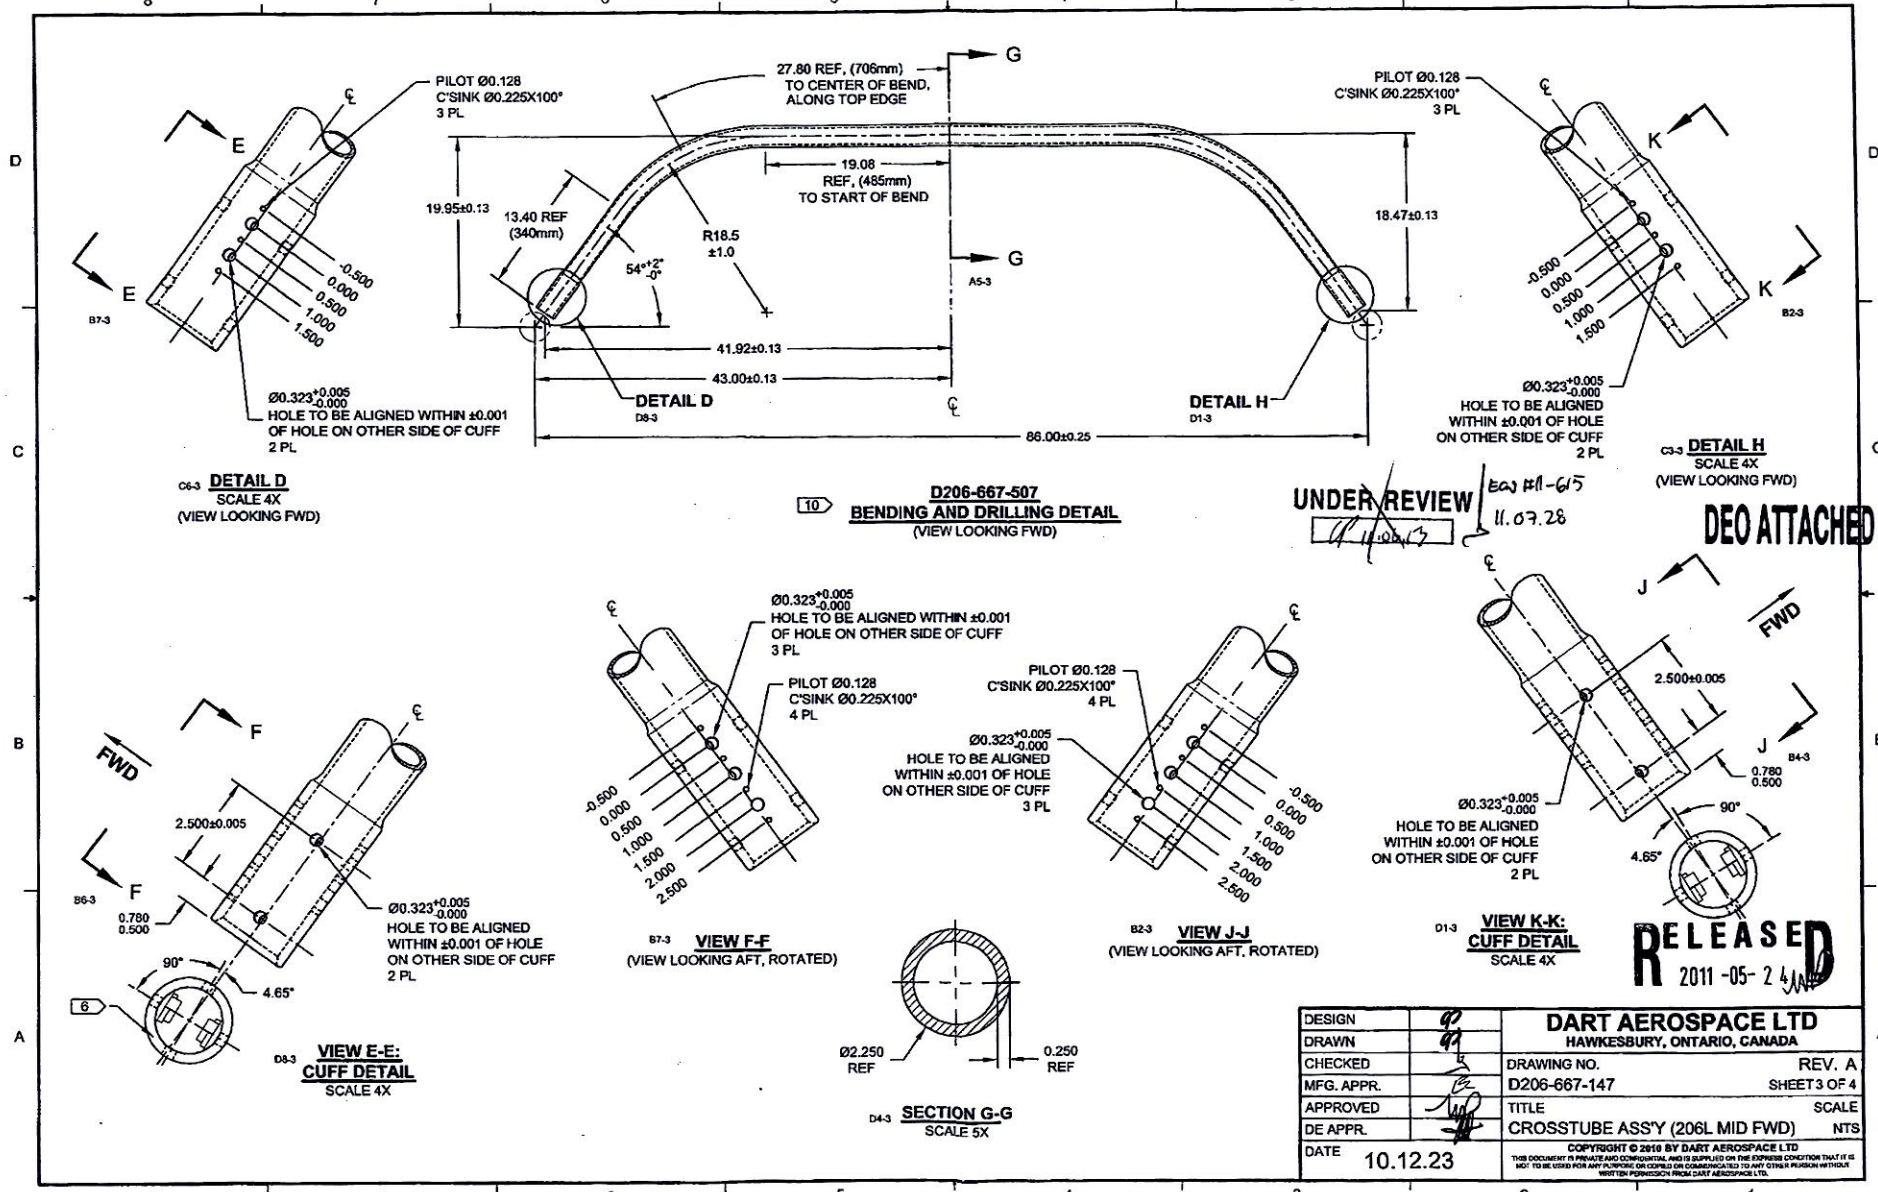

|            |          |   |              |
|------------|----------|---|--------------|
| DESIGN     |          | <b>DART AEROSPACE LTD</b>   |              |
| DRAWN      |          | HAWKESBURY, ONTARIO, CANADA   |              |
| CHECKED    |          | DRAWING NO.   | REV. A       |
| MFG. APPR. |          | D206-667-147   | SHEET 3 OF 4 |
| APPROVED   |          | TITLE   | SCALE        |
| DE APPR.   |          | CROSSTUBE ASSY (206L MID FWD)   | NTS          |
| DATE       | 10.12.23 | <small>COPYRIGHT © 2010 BY DART AEROSPACE LTD<br/>THIS DOCUMENT IS PRIVATE AND CONFIDENTIAL. IT IS SUPPLIED ON THE EXPRESS CONDITION THAT IT IS NOT TO BE USED FOR ANY PURPOSE OR COMMUNICATED TO ANY OTHER PERSON WITHOUT WRITTEN PERMISSION FROM DART AEROSPACE LTD.</small> |              |


8 7 6 5 4 3 2 1

D

C

B


A

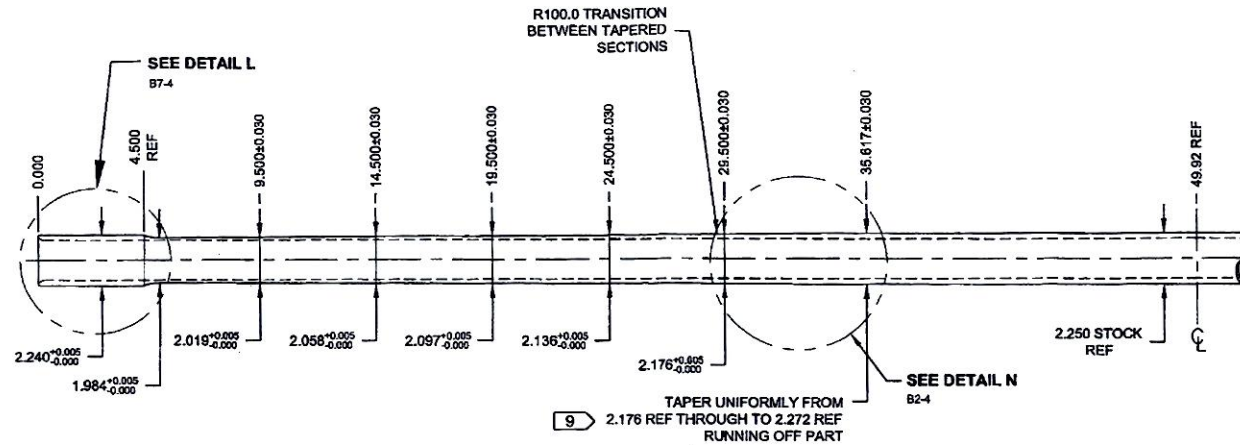


UNDER REVIEW

11.06.13  
11.07.28


DEO ATTACHED

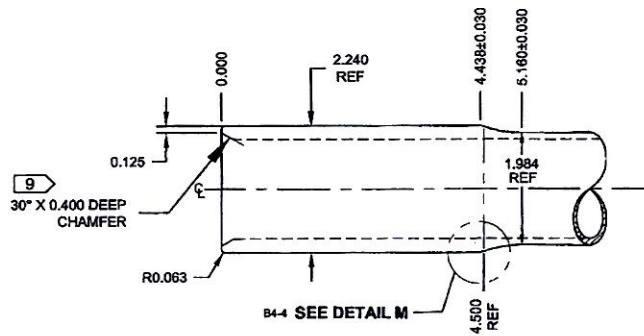

DETAIL L:  
D7-4 CROSSTUBE CUFF  
NOT TO SCALE

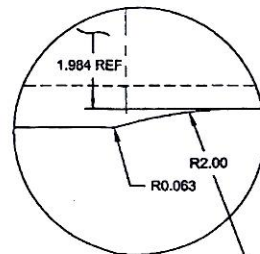

DETAIL M:  
A6-4 CUFF TRANSITION  
NOT TO SCALE

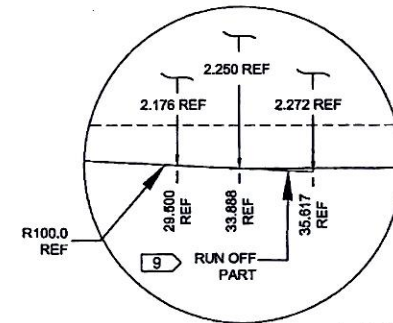

DETAIL N:  
C4-4 TAPER RUN-OFF  
NOT TO SCALE

RELEASED  
2011-05-27

|            |          |   |              |
|------------|----------|---|--------------|
| DESIGN     | 97       | DART AEROSPACE LTD<br>HAWKESBURY, ONTARIO, CANADA   |              |
| DRAWN      | 97       | DRAWING NO.   | REV. A       |
| CHECKED    |          | D206-667-147   | SHEET 4 OF 4 |
| MFG. APPR. |          | TITLE   | SCALE        |
| APPROVED   |          | CROSSTUBE ASSY (206L MID FWD)   | NTS          |
| DE APPR.   |          | COPYRIGHT © 2010 BY DART AEROSPACE LTD<br>THIS DOCUMENT IS PRIVATE AND CONFIDENTIAL AND IS SUPPLIED ON THE EXPRESS CONDITION THAT IT IS NOT TO BE USED FOR ANY PURPOSE OR COMMUNICATED TO ANY OTHER PERSON WITHOUT WRITTEN PERMISSION FROM DART AEROSPACE LTD. |              |
| DATE       | 10.12.23 |   |              |

|                             |                                         |                      |                                                 |  |                                |                           |              |
|-----------------------------|-----------------------------------------|----------------------|-------------------------------------------------|--|--------------------------------|---------------------------|--------------|
| DRAWING NO.<br>D206-667-147 | TITLE<br>CROSSTUBE ASS'Y (206L MID FWD) | REV. A               | <b>DART AEROSPACE LTD<br/>ENGINEERING ORDER</b> |  | D.E.O. NO.<br>D206-667-147-A-1 | SHEET NO.<br>SHEET 1 OF 1 | SCALE<br>NTS |
| DRAWN <i>q</i>              | CHECKED <i>ASS</i>                      | MFG. APPR. <i>AB</i> | APPROVED <i>MD</i>                              |  | DE APPR. <i>MD</i>             |                           |              |
| DATE 11.07.15               | DATE 11.07.20                           | DATE 11.07.21        | DATE 11/07/21                                   |  | DATE 11.07.21                  |                           |              |

**PURPOSE:**

REPLACE MAGNOBOND WITH PROSEAL.

**CHANGE:**

IS:

| Item | Qty<br>-147 | Part Number     | Description                   |
|------|-------------|-----------------|-------------------------------|
| 9    | A/R         | PROSEAL 890 B-2 | SEALANT, AMS-S-8802 CLASS B-2 |

WAS:

|   |     |                |   |
|---|-----|----------------|---|
| 9 | A/R | MAGNOBOND 6398 | ROCKWELL SPECIFICATION RBO-120-023<br>ADHESIVE (TEXTRON/BELL SPEC. 299-947-100,<br>TYPE II, CLASS 2 ADHESIVE) |
|---|-----|----------------|---|

NOTE 12 & 15, SHEET 1 IS AMENDED AS FOLLOWS:

IS:

- 12) TO INSTALL D2891-1 SUPPORT: ABRASE MATING SURFACE OF SUPPORT AND CROSSTUBE WITH 180-GRIT SANDPAPER AND REMOVE RESIDUE WITH MEK (OR EQUIVALENT). APPLY A 0.04" TO 0.07" THICK LAYER OF PROSEAL 890 CLASS B-2 (OR AMS-S-8802 CLASS B-2) SEALANT TO MATING SURFACE OF SUPPORT.
- 15) TORQUE CLAMPS 80 TO 100 IN-LB. ENSURE AT LEAST 1.5 THREADS SHOWING IN SAFETY AND THAT NUT HAS NOT BOTTOMED-OUT AFTER TORQUING. **PRIOR TO PACKAGING, RE-CHECK TORQUE ON CLAMPS AFTER PROSEAL 890 SEALANT HAS CURED FOR 72 HOURS.**

WAS:

- 12) INSTALL D2891-1 SUPPORT USING 0.03" TO 0.06" THICK LAYER OF MAGNOBOND 6398 PER QSI 015. LET CURE FOR 12 HOURS AFTER INSTALLATION AND PRIOR TO PACKAGING.
- 15) TORQUE CLAMPS 80 TO 100 IN-LB. ENSURE AT LEAST 1.5 THREADS SHOWING IN SAFETY AND THAT NUT HAS NOT BOTTOMED-OUT AFTER TORQUING.

**RELEASED**  
2011-07-28  
*MD*



|                             |                                         |                     |                                         |                                |                           |              |
|-----------------------------|-----------------------------------------|---------------------|-----------------------------------------|--------------------------------|---------------------------|--------------|
| DRAWING NO.<br>D206-667-147 | TITLE<br>CROSSTUBE ASS'Y (206L MID FWD) | REV. A              | DART AEROSPACE LTD<br>ENGINEERING ORDER | D.E.O. NO.<br>D206-667-147-A-2 | SHEET NO.<br>SHEET 1 OF 1 | SCALE<br>NTS |
| DRAWN<br>AJS                | CHECKED                                 | MFG. APPR. <i>E</i> | APPROVED <i>AD</i>                      | DE APPR. <i>AD</i>             |                           |              |
| DATE<br>12.08.02            | DATE<br>12.08.02                        | DATE<br>12.08.02    | DATE<br>12.08.02                        | DATE<br>12.08.02               | DATE<br>12.08.02          |              |

**PURPOSE:**

ADD ELECTRICAL GROUNDING STRAP

**CHANGE:**


**PARTS LIST:**

| ITEM | QTY<br>-147 | PART NUMBER   | DESCRIPTION                       |       |
|------|-------------|---------------|-----------------------------------|-------|
| 1    | X           | D206-667-147  | CROSSTUBE ASSEMBLY (206L MID FWD) |       |
|      |             |               |                                   |       |
| 10   | 2           | AN742D36      | CLAMP                             | } ADD |
| 11   | 2           | MS9165-05     | ANGLE BRACKET                     |       |
| 12   | 2           | MS21042L3     | NUT (OR MS21042-3)                |       |
| 13   | 2           | MS27039-1-08  | SCREW                             |       |
| 14   | 4           | NAS1149C0332R | WASHER (OR AN960C10L)             |       |


**GENERAL NOTES:**

- 16) MASK AREA UNDER CLAMP PRIOR TO PAINTING  
 17) SEAL EDGES WHERE AN742D36 CLAMP MEETS WITH THE CROSSTUBE USING SIKAFLEX-241/-291 OR MIL-S-8802 CLASS B2 OR PROSEAL 890 SEALANT  
 18) PERFORM RESISTANCE CHECK TO ENSURE MAX RESISTANCE IS 10 MILLIOHMS
- AFT

**RELEASED**  
 12.08.17  
 ECN 12-431

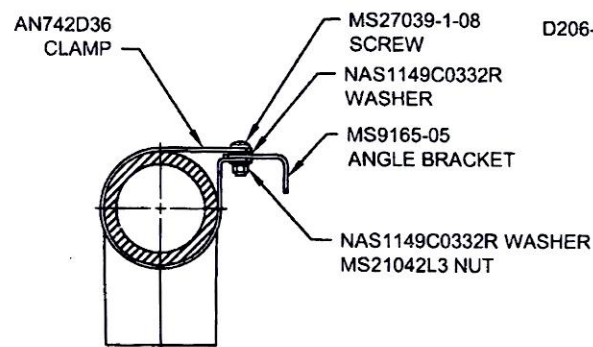

**SECTION R-R**

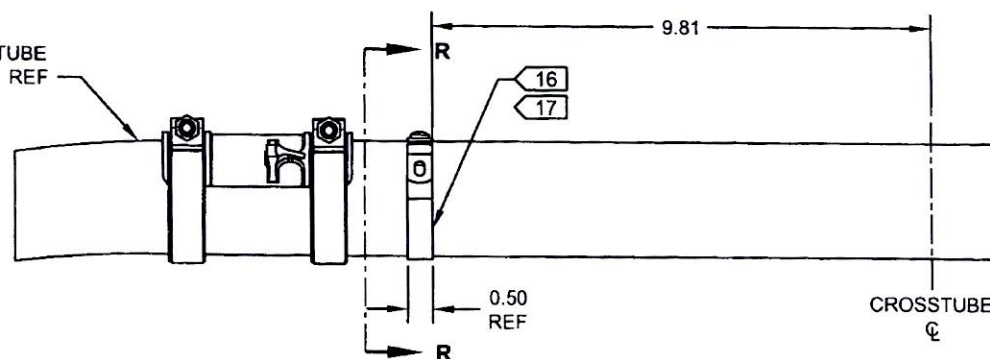

**DETAIL P**  
 BONDING STRAP INSTALLATION 2 PL